The Architectural REPRINT

VOL. I—No. 7

PUBLISHED MONTHLY BY
THE REPRINT COMPANY
P. O. BOX 203, WASHINGTON, D. C.
100 PLATES ANNUALLY

SEPTEMBER, 1901

PRICE—MAILED FLAT TO ANY ADDRESS IN THE UNITED STATES OR CANADA, $2.50 PER ANNUM, IN ADVANCE. TO ANY FOREIGN ADDRESS, $3.50. SINGLE COPIES 35 CENTS

PLATES

53 PLATE 3 . . . . . RENAISSANCE ARCHITECTURE AND ORNAMENT IN SPAIN, PRENTICE
54 DETAIL OF VESTIBULE, PALAIS DU PETIT TRIANON . . . . . EPOQUE LOUIS XVI
55 PLATES 22 and 35 . . . RENAISSANCE ARCHITECTURE AND ORNAMENT IN SPAIN, PRENTICE
56 PLATES 51 and 56 . . " " " " " " "
57 PLATE 15 . . . . . " " " " " " "
58 PLATES 24 and 33 . . . " " " " " " "
59 STAIR DETAIL, PALAIS DU PETIT TRIANON . . . . . EPOQUE LOUIS XVI
60 PLATES 25 and 55 . . . RENAISSANCE ARCHITECTURE AND ORNAMENT IN SPAIN, PRENTICE

A PERIODICAL PUBLICATION
Which REPRINTS COMPLETELY
the most RARE & FAMOUS BOOKS
on ARCHITECTURE & the Allied Arts
Published by The REPRINT COMPANY
1424 New York Ave WASHINGTON DC

Plate 3.

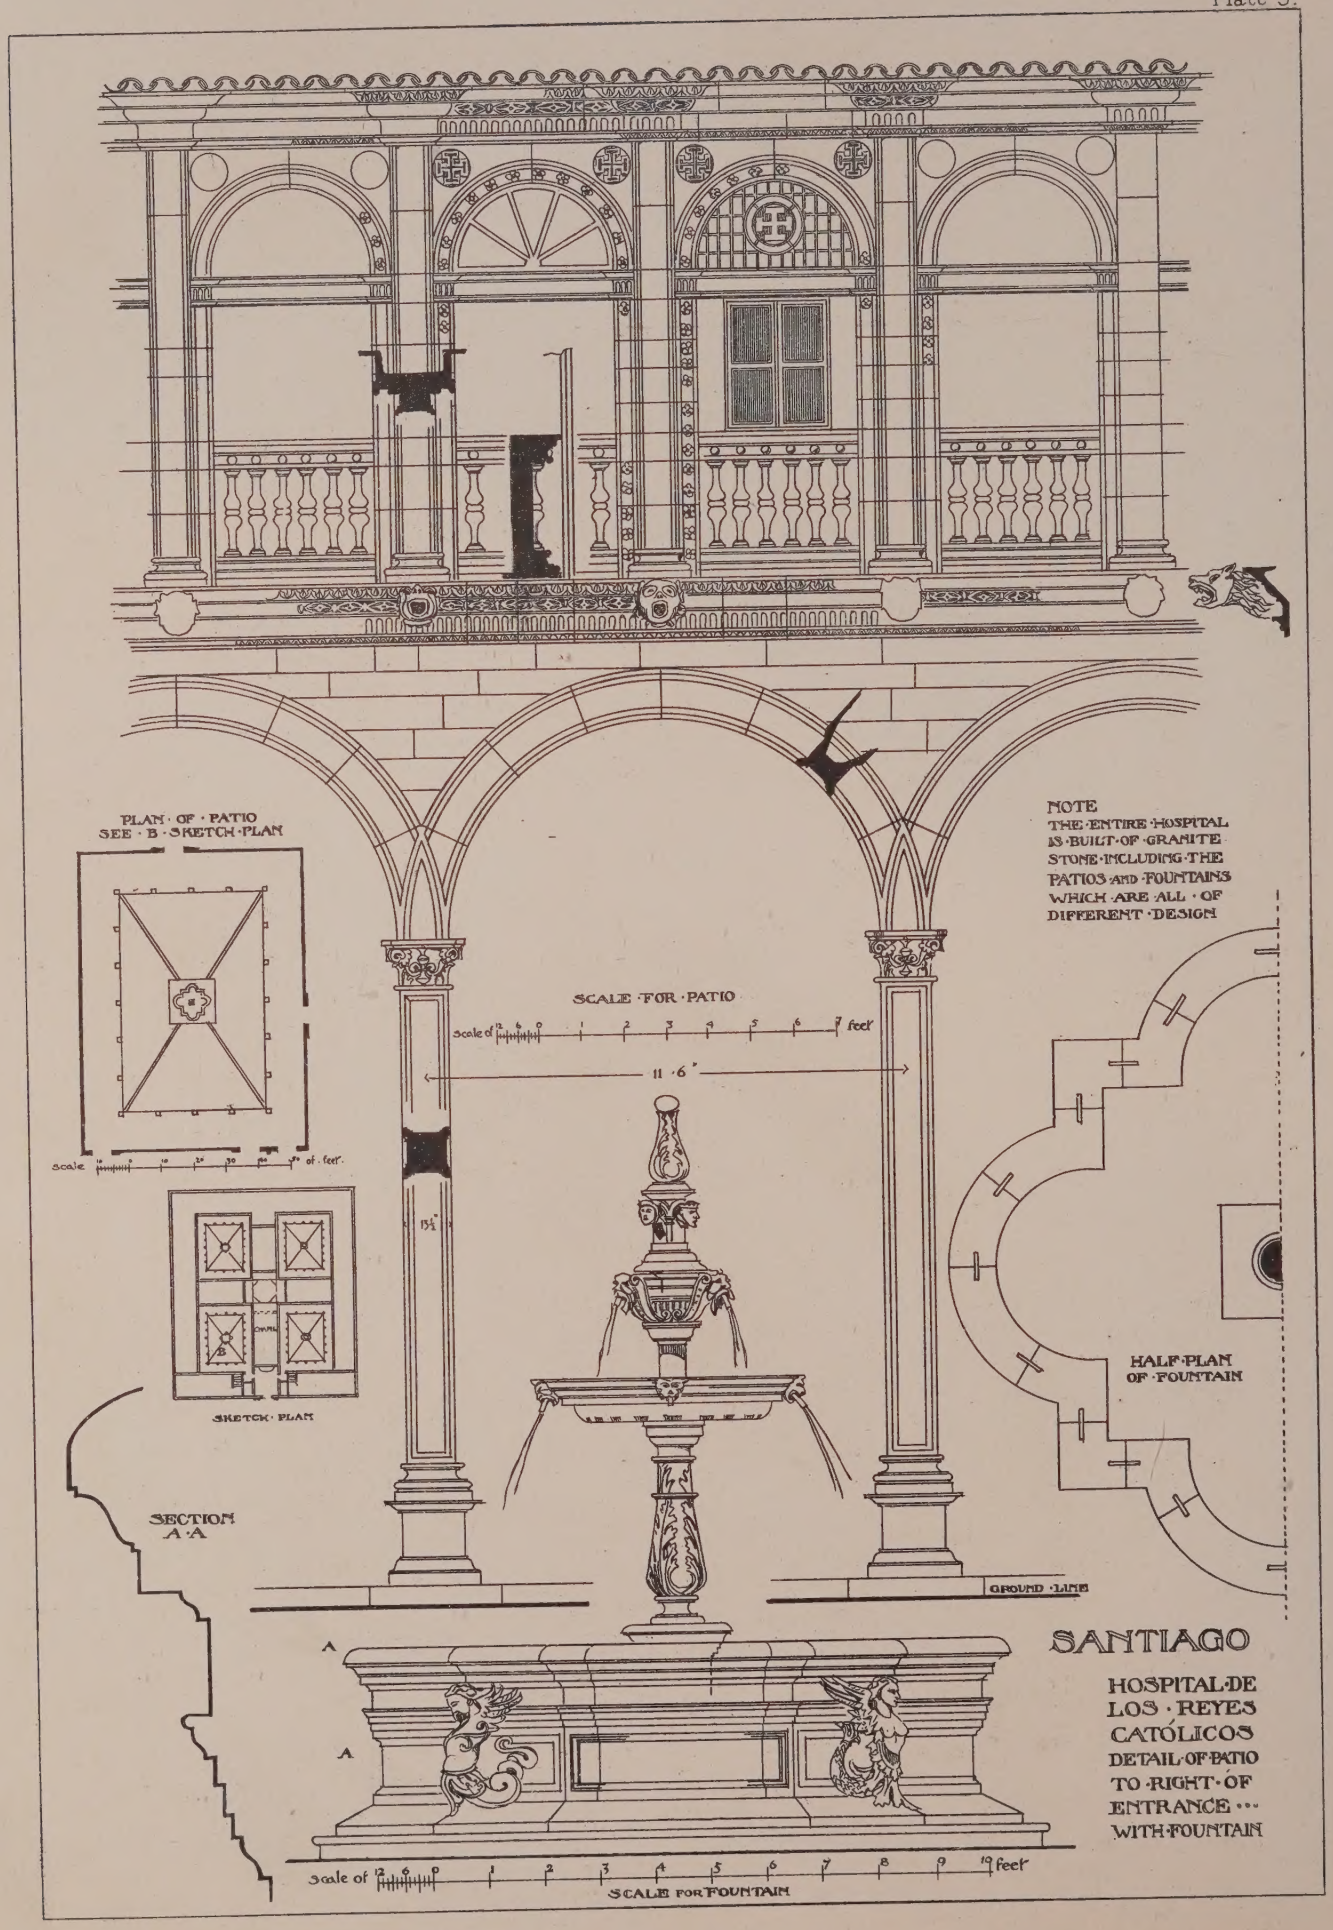
PLAN · OF · PATIO
SEE · B · SKETCH · PLAN
SKETCH · PLAN
SECTION
A · A
SCALE · FOR · PATIO
11 · 6"
NOTE
THE · ENTIRE · HOSPITAL
IS · BUILT · OF · GRANITE
STONE · INCLUDING · THE
PATIOS AND · FOUNTAINS
WHICH · ARE · ALL · OF
DIFFERENT · DESIGN
HALF · PLAN
OF · FOUNTAIN
GROUND · LINE
SANTIAGO
HOSPITAL · DE
LOS · REYES
CATÓLICOS
DETAIL · OF · PATIO
TO · RIGHT · OF
ENTRANCE ···
WITH · FOUNTAIN
SCALE FOR FOUNTAIN

PL. VII

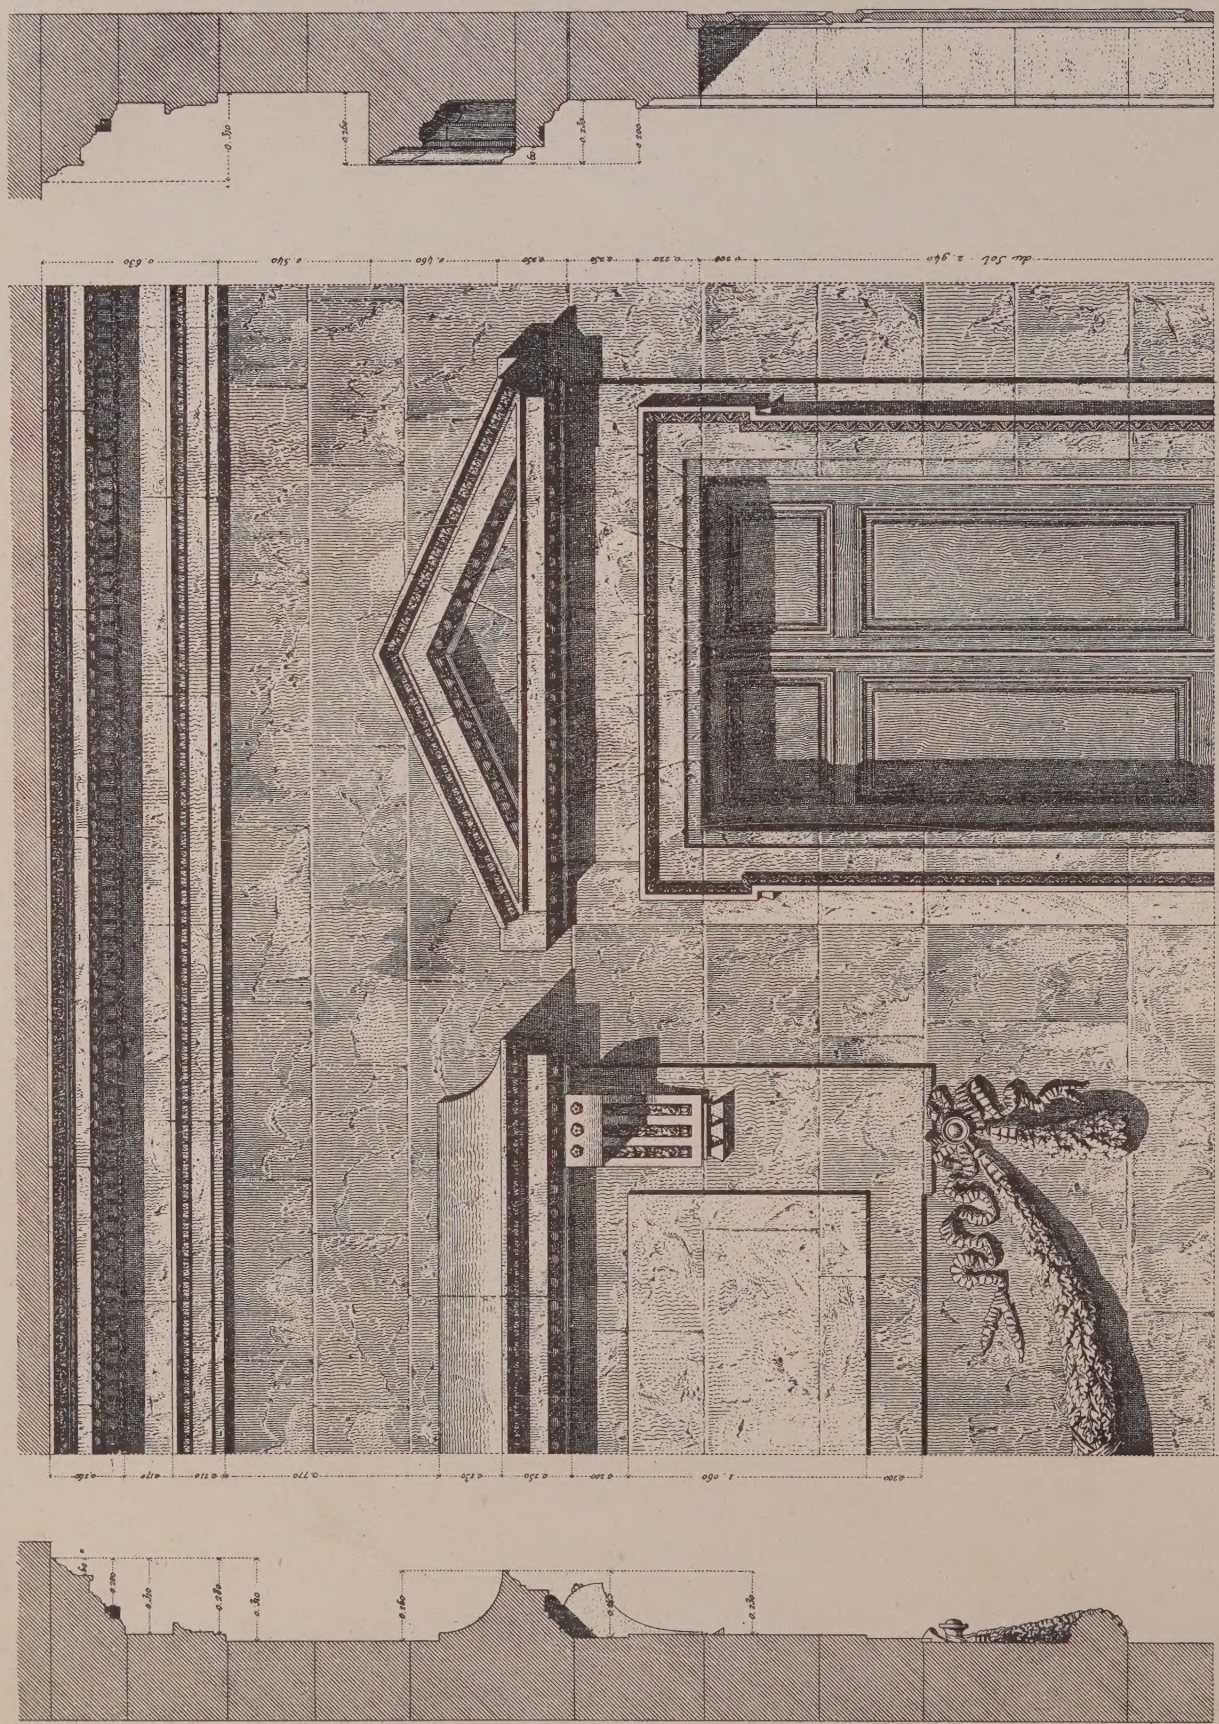

BOULLAY SCULP

PALAIS DU PETIT TRIANON
DETAIL DU VESTIBULE

R. PFNOR DEL & DIR.

ANDREW B. GRAHAM PHOTO LITHO. WASHINGTON, D.C.

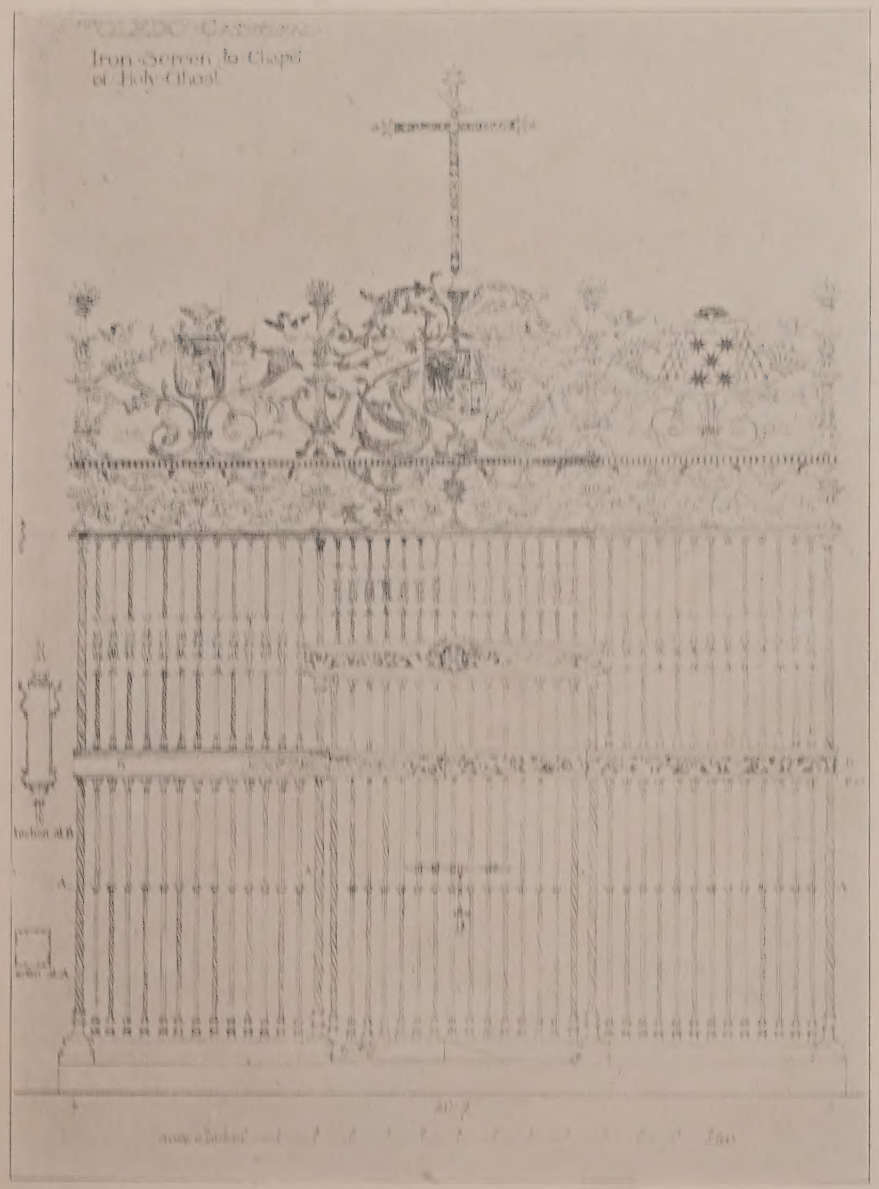

Plate 56. PRENTICE

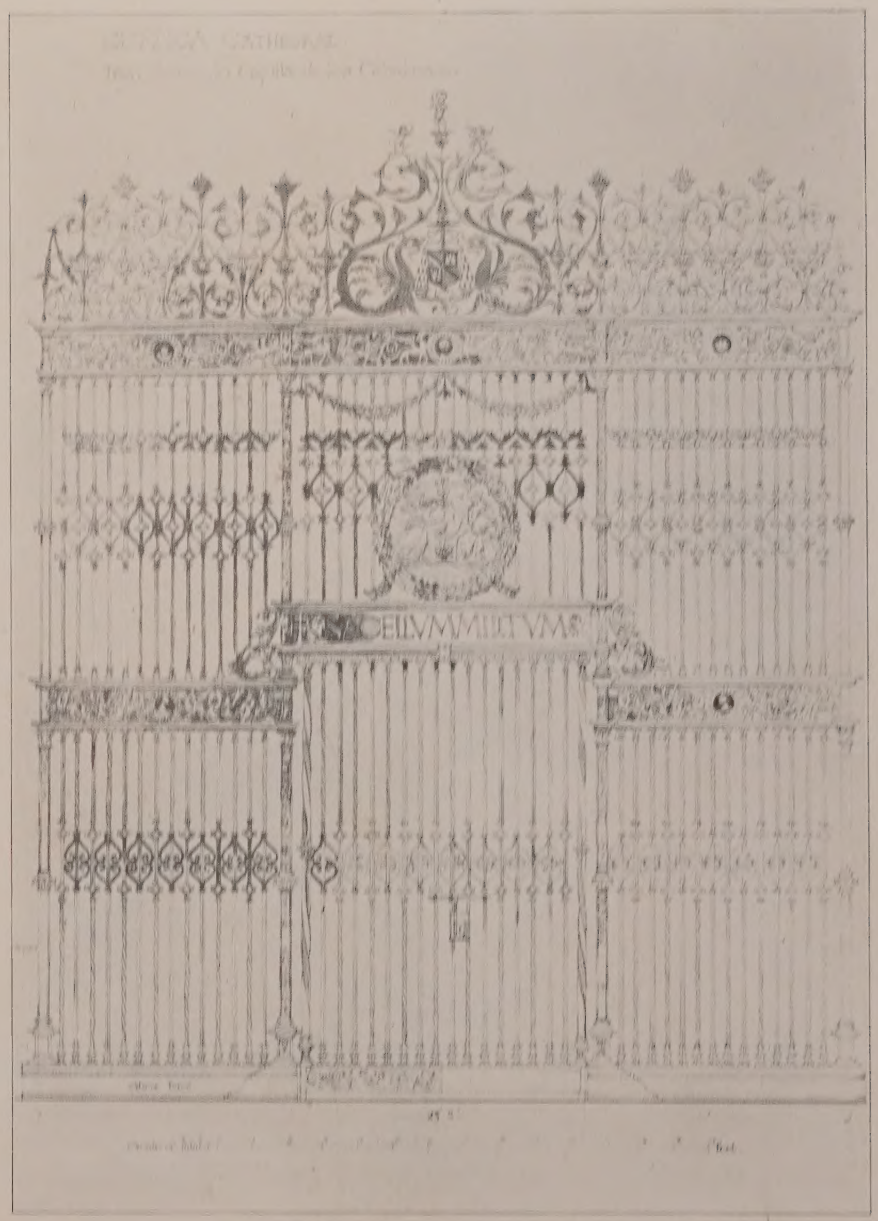

Plate 55 PRENTICE

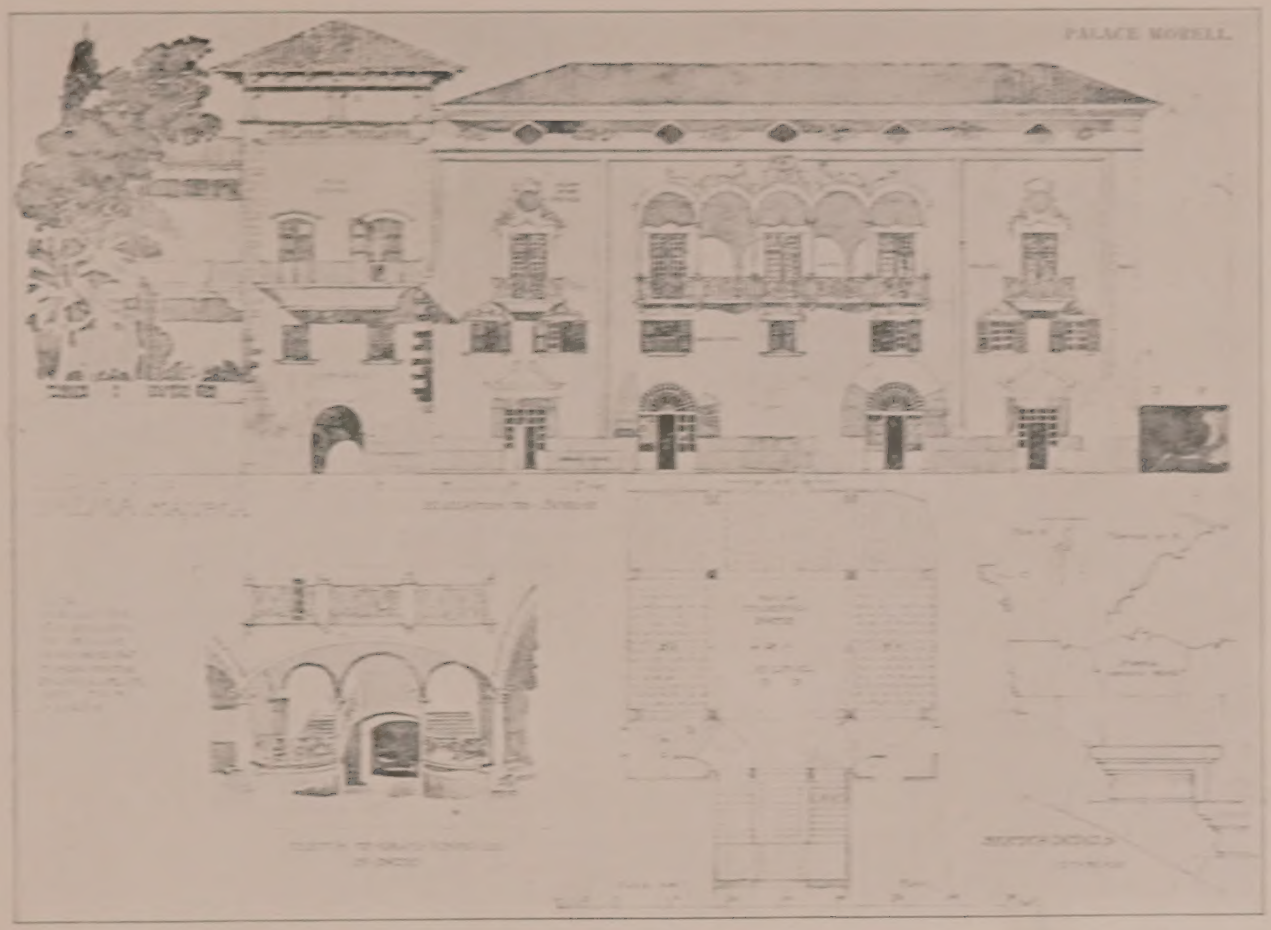

Plate 56 PRENTICE

Plate 57 PRENTICE

Plate 15. PRENTICE

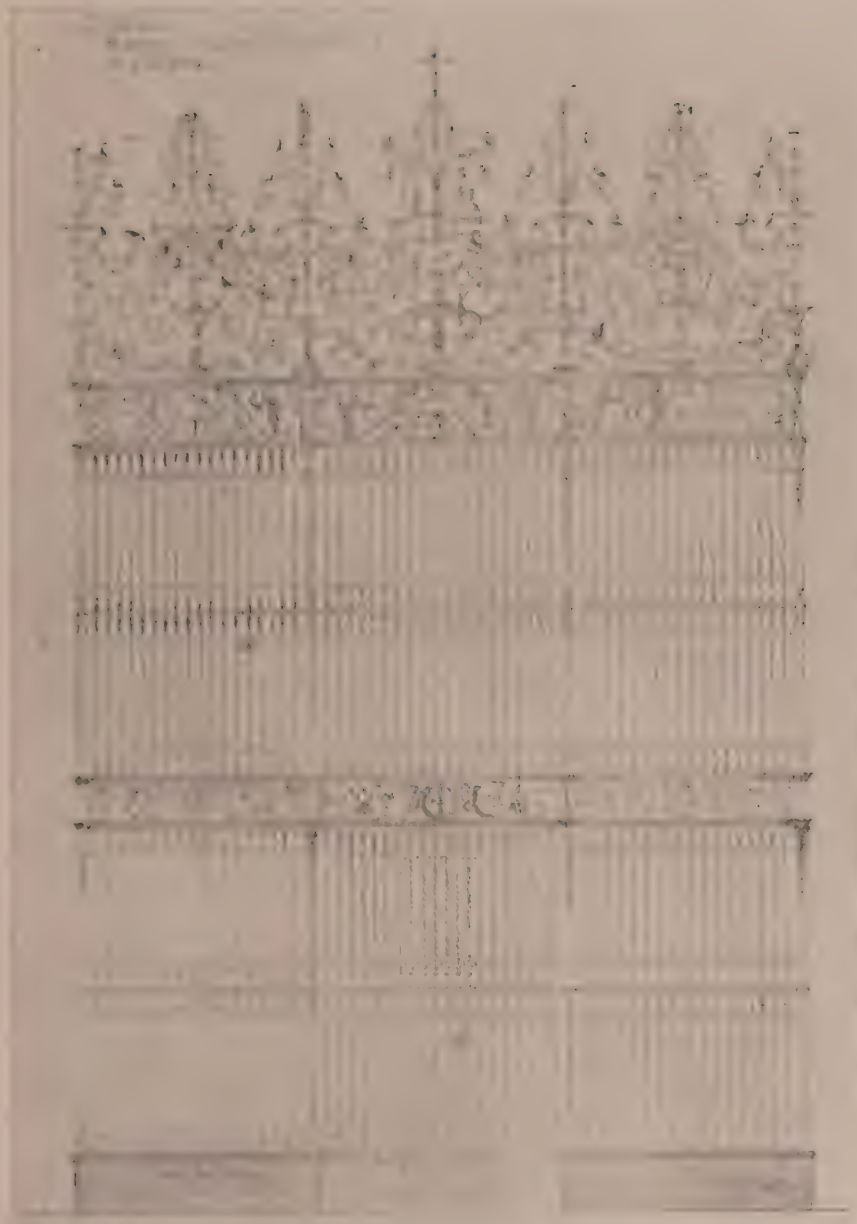

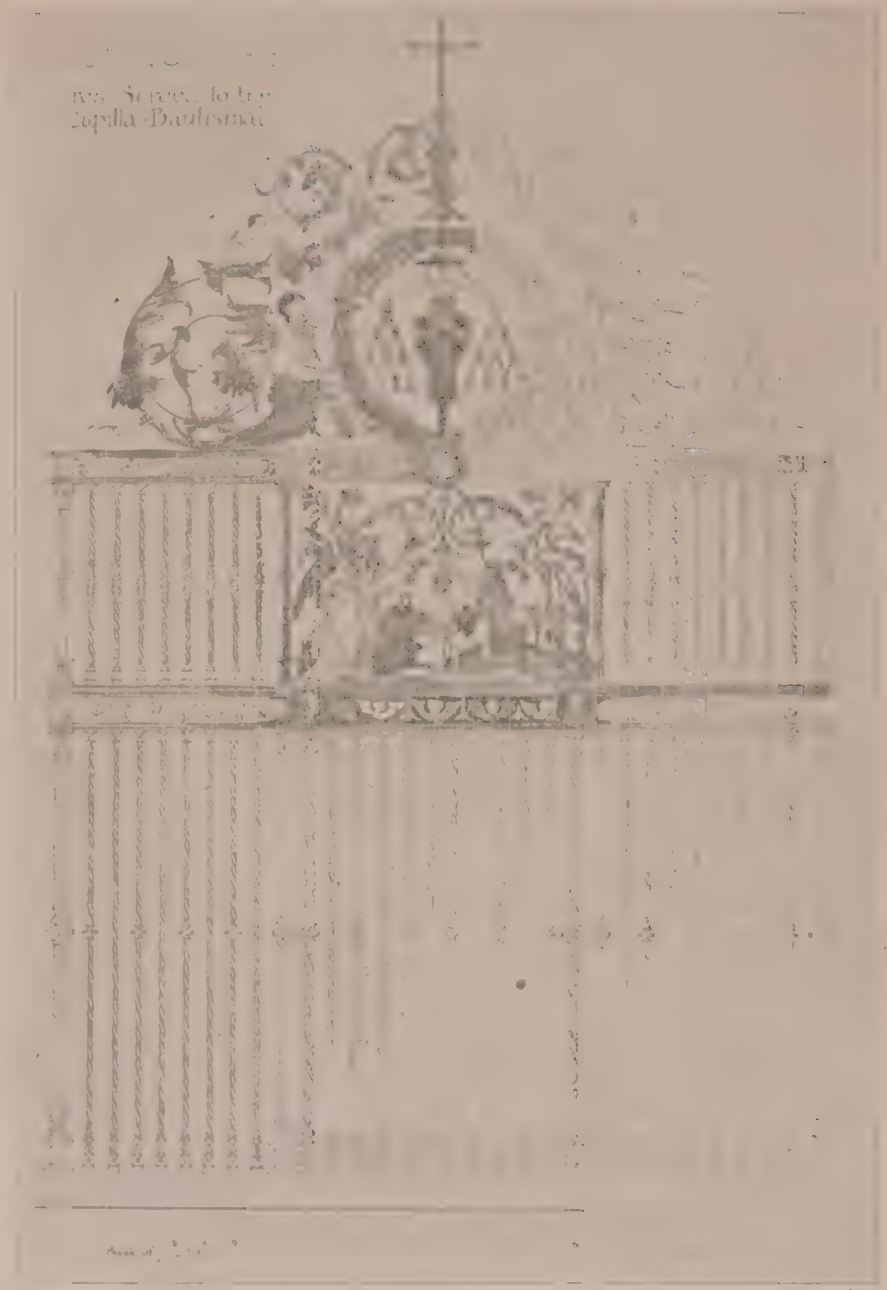
Capilla Bautismal

AU 5E DE L'EXECUTION

PALAIS DU PETIT TRIANON

VESTIBULE — RAMPE DE L'ESCALIER

EPOQUE LOUIS XVI

Plate 25

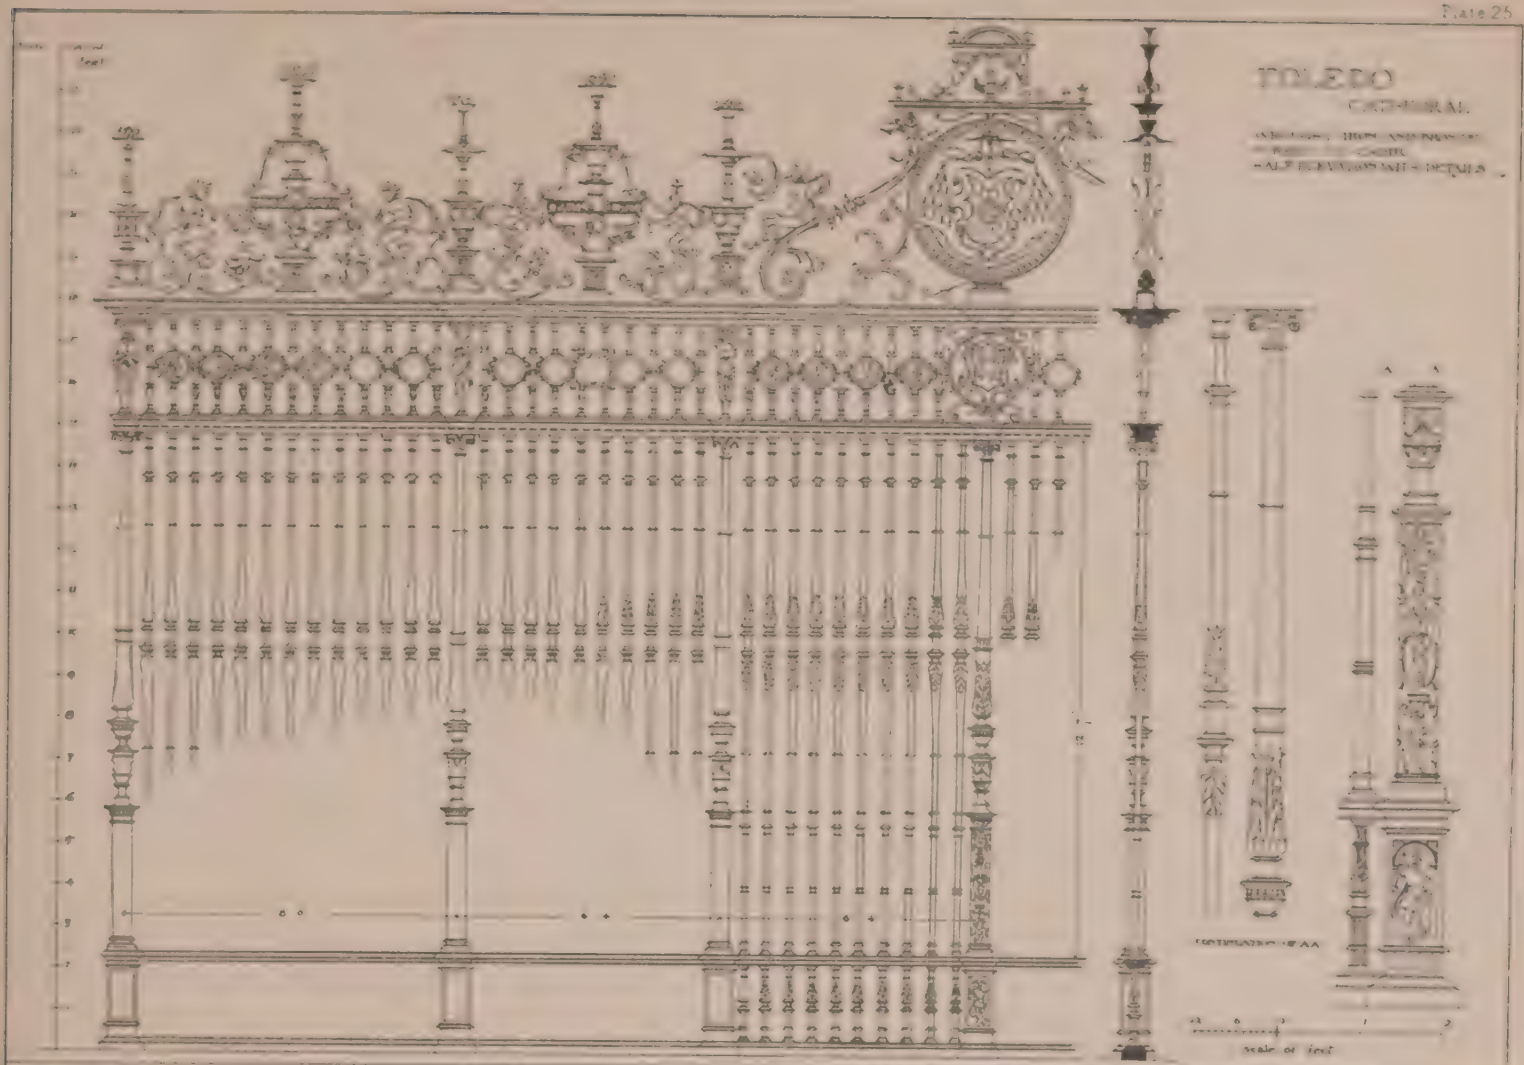
TOLEDO
CATHEDRAL
Scale of feet

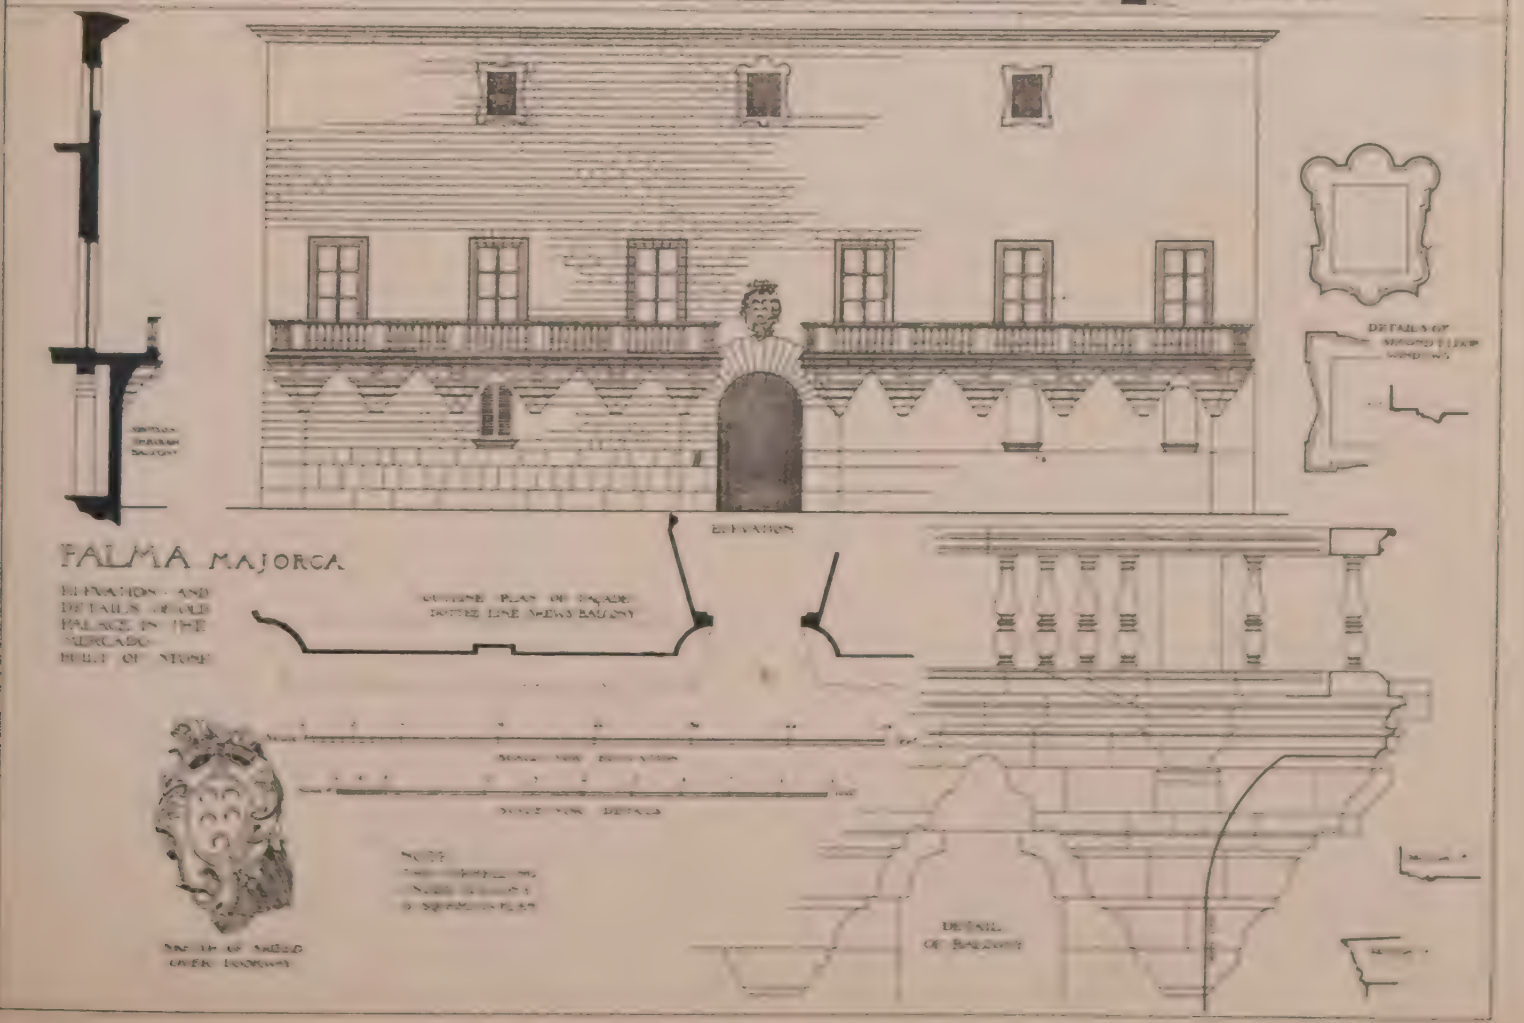
PALMA MAJORCA
ELEVATION
DETAIL OF BALCONY

The COLUMBIAN UNIVERSITY

..CORCORAN SCIENTIFIC SCHOOL..

Washington, D. C.

REV. SAM'L H. GREENE, President pro tempore — HOWARD L. HODGKINS, Dean

Department of Architecture — The Department offers a regular four years' and a two years' special course in Architecture

This Volume of "The Reprint"

will contain Two Complete Books, the present market value of which is sixty-five dollars, besides a selection of plates from numerous other books and two portfolios exact reproductions of the title pages of both books, with index. Free to all subscribers.

The two books which are to be completed in this volume are

GELIS-DIDOT and LAMBERT, A Standard Book on Modern French Renaissance

AND

RENAISSANCE ARCHITECTURE AND ORNAMENT IN SPAIN, PRENTICE

Subscribe now — $2.50 per annum — Three months' trial subscription, 50 cents.

GEO. F. MUTH & CO.

418 7th (Formerly Ryneal's) Street N. W.

ARCHITECTS, ENGINEERS, AND DRAFTSMEN'S requirements a specialty.

PAINTS, OILS, GLASS, ETC.

LAMPS FOR ALL PURPOSES.

FRED. A. SCHMIDT

"THE DRAFTSMAN'S STATIONER"

Best of everything in

SCHOOL, COLLEGE AND PROFESSIONAL DRAWING MATERIAL.

516 Ninth Street N. W.

PHONE 1466

J. B. MORREY — Careful attention given to Packing and Shipping

....Artistic Framing and Fine Gold Work....

Mounting and Framing of *Architectural Drawings* a specialty

1225 G STREET NORTHWEST — WASHINGTON, D. C.

Announcement of the Publishers

THE ARCHITECTURAL REPRINT gives to its subscribers in monthly installments reprints of the rarest and most famous books on architecture and the allied arts, the most of them being out of print and unobtainable. THE REPRINT places valuable books within the reach of every one at two and one-half cents per sheet. The originals from which these plates are produced would cost hundreds of dollars. Reproductions of old out-of-print architectural books have been published in book form but usually at the average cost of from ten to thirty-five cents for each plate. For a fraction of this price THE REPRINT gives the same material in better form. Even if you possess the original you will need THE REPRINT for draughting-room use.

THE REPRINT does not encroach upon the fields of any other architectural publication. It has a province of its own and does not print matter which has appeared in any other magazine. THE REPRINT will not publish plates whose value is historic rather than architectural. Unimportant plans and details will not be printed the exact size of the originals, but will be reproduced in a condensed form, thus giving all the material in the original book but only devoting the large plates to such subjects as have real artistic merit and will be of practical use in designing.

THE REPRINT gives its subscribers rare and expensive books at a nominal cost. When the work of THE ARCHITECTURAL REPRINT is complete it will constitute at a nominal cost a full library of the world's best architectural books.

IVES

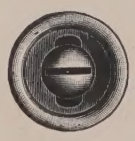

Patent Window Stop Adjuster

PREVENTS DRAFTS, DUST, BINDING AND WINDOW RATTLING

Working Model, with Catalogue, Mailed Free

Manufactured by **The H. B. IVES CO., New Haven, Conn.**